

Township N. 23 North, Range N. 9 East 2nd Meridian

Interior Section Corners described

Interior Quarter Section Corners

Corners on Mississippi River


Posts	Bearing	Feet	Course	Feet	Quality of the Soil
A Post					
B Beech	15	S 40 E 16			
C do	8	S 6 E 15			
D N. Oak	8	S 15 W 11			
E Beech	18	S 53 E 24			
F Elm	17	S 54 E 8			
G Beech	20	S 25 W 11			
H Ironwood	4	S 8 E 3			
I do	6	S 20 W 24			
J No field	Notes				
K Maple	20	S 15 W 17			
L Elm	11	S 2 E 43			
M Oak	20	S 12 W 25			
N Beech	12	S 1 E 29			
O Ash	6	S 24 W 6			
P Elm	13	S 81 E 21			
Q Beech	8	S 59 W 23			
R do	10	S 49 W 22			
S Beech	16	S 48 E 25			
T do	18	S 48 W 18			
U Hickory	20	S 31 W 15			
V Oak	9	S 4 E 9			
W Hickory	18	S 29 E 35			
X Walnut	9	S 47 W 28			
Y Hickory	8	S 51 E 32			
Z Ash	8	S 4 W 18			
AA do	10	S 21 E 8			
AB Beech	8	S 55 E 40			
AC Beech	10	S 43 W 35			
AD Beech	13	S 9 E 40			
AE do	8	S 55 E 38			
AF Beech	8	S 41 E 19			
AG Ash	12	S 48 W 15			
AH Beech	13	S 48 W 14			
AI do	12	S 15 W 20			
AJ Beech	10	S 76 E 21			
AK Ash	30	S 47 W 32			
AL Beech	10	S 48 E 51			
AM do	12	S 10 W 10			
AN Beech	16	S 49 W 32			
AO do	12	S 46 W 38			
AP Buckeye	8	S 54 E 32			
AQ Ash	20	S 45 W 14			
AR Elm	8	S 80 W 8			
AS Hickory	8	S 76 E 22			
AT Oak	12	S 44 E 19			
AU Sugar	5	S 43 W 15			
AV Beech	10	S 58 E 23			
AW do	18	S 60 W 4			
AX Beech	12	S 45 E 34			
AY do	10	S 50 W 35			
AZ Buckeye	12	S 58 E 29			
BA Oak	20	S 50 W 35			
BB Elm	8	S 37 W 8			
BC Ash	13	S 55 E 35			
BD Oak	16	S 59 E 32			
BE Mahoe	4	S 1 E 3			
BF Mahoe	20	S 15 W 14			
BG Elm	11	S 2 E 43			
BH Beech	17	S 13 E 18			
BI do	9	S 47 W 13			
BJ Beech	8	S 29 E 15			
BK do	13	S 41 W 14			
BL Elm	27	S 64 E 13			
BM S. Ash	15	S 25 W 17			
BN Beech	20	S 55 E 32			
BO do	18	S 37 W 21			
BP S. Ash	8	S 44 E 26			
BQ Ironwood	5	S 8 W 5			

Section	Bearing	Feet	Course	Feet	Quality of the Soil
25.26.35.36	B. Ash	4	S 46 E 7		
23.24.25.26	do	8	S 38 W 19		
13.14.23.24	B. Ash	32	S 51 W 13		
11.12.13.14	Beech	28	S 34 E 34		
1.2.11.12	do	16	S 53 W 30		
2.6.27.34.35	do	16	S 29 W 23		
22.23.26.27	do	28	S 56 E 25		
14.15.22.23	do	3	S 35 E 12		
10.11.14.15	do	4	S 52 W 7		
2.3.10.11	do	7	S 12 E 14		
27.28.33.34	do	9	S 33 W 33		
21.22.27.28	do	5	S 51 W 29		
15.16.21.22	do	20	S 17 E 34		
7.10.15.16	do	5	S 2 W 41		
3.4.9.10	do	26	S 12 W 17		
25.29.32.33	do	23	S 49 W 20		
20.21.25.29	do	21	S 49 E 27		
16.17.20.21	do	12	S 28 E 48		
8.9.16.17	do	13	S 21 W 40		
4.5.8.9	do	36	S 56 E 40		
2.3.31.32	do	30	S 46 W 15		
17.18.19.20	do	4	S 29 W 16		
4.8.17.18	do	5	S 3 E 5		
5.6.7.8	do	5	S 3 E 5		
2.3.31.32	do	5	S 24 W 20		
17.18.19.20	do	14	S 34 E 46		
4.8.17.18	do	4	S 22 W 6		
5.6.7.8	do	28	S 47 E 45		
2.3.31.32	do	4	S 57 W 13		
17.18.19.20	do	18	S 41 W 31		
4.8.17.18	do	5	S 5 E 18		
5.6.7.8	do	7	S 41 W 15		
2.3.31.32	do	16	S 50 W 13		
17.18.19.20	do	18	S 43 E 37		
4.8.17.18	do	14	S 36 E 31		
5.6.7.8	do	4	S 9 W 20		
2.3.31.32	do	16	S 47 W 30		
17.18.19.20	do	12	S 40 W 24		
4.8.17.18	do	8	S 17 E 34		
5.6.7.8	do	18	S 41 W 57		
2.3.31.32	do	20	S 32 W 43		
17.18.19.20	do	6	S 1 E 21		
4.8.17.18	do	3	S 8 W 13		

Section	Bearing	Feet	Course	Feet	Quality of the Soil
1 to 5 at	B. Ash	24	S 80 E 29		
2 to 4	B. Oak	16	S 70 W 32		
3 to 5	B. Oak	25	S 75 E 25		
4 to 6	B. Oak	18	S 68 W 35		
5 to 7	B. Oak	6	S 65 E 5		
6 to 8	B. Oak	4	S 54 W 8		
7 to 9	B. Oak	16	S 40 W 23		
8 to 10	B. Oak	8	S 27 E 22		
9 to 11	B. Oak	8	S 41 E 46		
10 to 12	B. Oak	26	S 50 W 26		
11 to 13	B. Oak	8	S 32 E 26		
12 to 14	B. Oak	7	S 20 W 49		
13 to 15	B. Oak	16	S 15 E 4		
14 to 16	B. Oak	6	S 30 W 22		
15 to 17	B. Oak	16	S 10 E 18		
16 to 18	B. Oak	28	S 17 W 15		
17 to 19	B. Oak	10	S 60 E 45		
18 to 20	B. Oak	8	S 68 W 26		
19 to 21	B. Oak	36	S 4 E 3		
20 to 22	B. Oak	30	S 41 W 10		
21 to 23	B. Oak	28	S 68 E 24		
22 to 24	B. Oak	20	S 70 W 15		
23 to 25	B. Oak	14	S 70 E 11		
24 to 26	B. Oak	30	S 49 W 4		
25 to 27	B. Oak	6	S 5 E 26		
26 to 28	B. Oak	8	S 11 W 14		
27 to 29	B. Oak	10	S 45 W 23		
28 to 30	B. Oak	13	S 7 E 30		
29 to 31	B. Oak	20	S 31 W 39		
30 to 32	B. Oak	21	S 38 E 29		
31 to 33	B. Oak	14	S 55 W 22		
32 to 34	B. Oak	30	S 12 E 38		
33 to 35	B. Oak	6	S 35 W 82		
34 to 36	B. Oak	8	S 48 E 18		
35 to 37	B. Oak	3	S 84 W 4		
36 to 38	B. Oak	4	S 65 E 11		
37 to 39	B. Oak	28	S 60 E 4		
38 to 40	B. Oak	29	S 53 W 22		
39 to 41	B. Oak	16	S 40 E 8		
40 to 42	B. Oak	15	S 22 W 34		
41 to 43	B. Oak	14	S 39 E 20		
42 to 44	B. Oak	28	S 12 E 20		
43 to 45	B. Oak	8	S 18 W 20		
44 to 46	B. Oak	4	S 41 E 4		
45 to 47	B. Oak	6	S 84 W 2		
46 to 48	B. Oak	6	S 41 E 20		
47 to 49	B. Oak	28	S 40 E 43		
48 to 50	B. Oak	20	S 22 W 15		
49 to 51	B. Oak	19	S 38 W 43		
50 to 52	B. Oak	15	S 42 W 10		
51 to 53	B. Oak	26	S 35 W 5		
52 to 54	B. Oak	24	S 31 E 22		
53 to 55	B. Oak	16	S 51 E 31		
54 to 56	B. Oak	6	S 41 W 26		
55 to 57	B. Oak	12	S 21 E 25		
56 to 58	B. Oak	38	S 42 W 42		
57 to 59	B. Oak	3	S 42 E 22		
58 to 60	B. Oak	17	S 50 W 13		
59 to 61	B. Oak	4	S 43 W 13		
60 to 62	B. Oak	12	S 25 E 26		
61 to 63	B. Oak	18	S 58 W 41		
62 to 64	B. Oak	17	S 38 E 24		
63 to 65	B. Oak	12	S 24 E 23		
64 to 66	B. Oak	18	S 42 W 38		
65 to 67	B. Oak	6	S 42 W 6		
66 to 68	B. Oak	26	S 55 W 24		
67 to 69	B. Oak	26	S 54 W 5		
68 to 70	B. Oak	4	S 54 E 34		
69 to 71	B. Oak	10	S 60 W 22		
70 to 72	B. Oak	12	S 22 E 28		
71 to 73	B. Oak	4	S 35 E 15		
72 to 74	B. Oak	11	S 47 W 1		
73 to 75	B. Oak	15	S 15 E 25		
74 to 76	B. Oak	5	S 46 W 14		
75 to 77	B. Oak	8	S 22 E 31		
76 to 78	B. Oak	20	S 47 W 1		
77 to 79	B. Oak	12	S 26 E 34		
78 to 80	B. Oak	14	S 44 W 35		
79 to 81	B. Oak	18	S 1 W 35		
80 to 82	B. Oak	13	S 42 E 12		
81 to 83	B. Oak	12	S 24 E 33		
82 to 84	B. Oak	28	S 12 E 41		

Posts	Bearing	Feet	Course	Feet	Quality of the Soil
1 Elm	24	S 70 E 40			
2 do	20	S 49 E 29			
3 do	9	S 37 E 22			
4 do	19	S 46 E 34			
5 do	14	S 40 E 40			
6 do	12	S 3 W 33			
7 do	5	S 1 W 31			
8 do	5	S 1 W 31			
9 do	10	S 2 W 16			
10 do	8	S 30 W 24			
11 do	16	S 44 W 11			
12 do	14	S 41 W 63			
13 do	15	S 20 W 37			
14 do	6	S 35 W 73			
15 do	5	S 44 E 10			
16 do	8	S 48 W 10			
17 do	20	S 20 E 12			
18 do	4	S 36 E 4			
19 do	4	S 37 W 6			
20 do	4	S 29 E 8			
21 do	4	S 46 E 11			
22 do	6	S 46 E 11			
23 do	18	S 86 W 26			
24 do	30	S 60 W 55			
25 do	16	S 55 W 39			
26 do	16	S 44 E 5			
27 do	18	S 40 E 18			
28 do	12	S 75 E 11			
29 do	12	S 75 W 18			
30 do	14	S 28 E 3			
31 do	8	S 75 W 14			



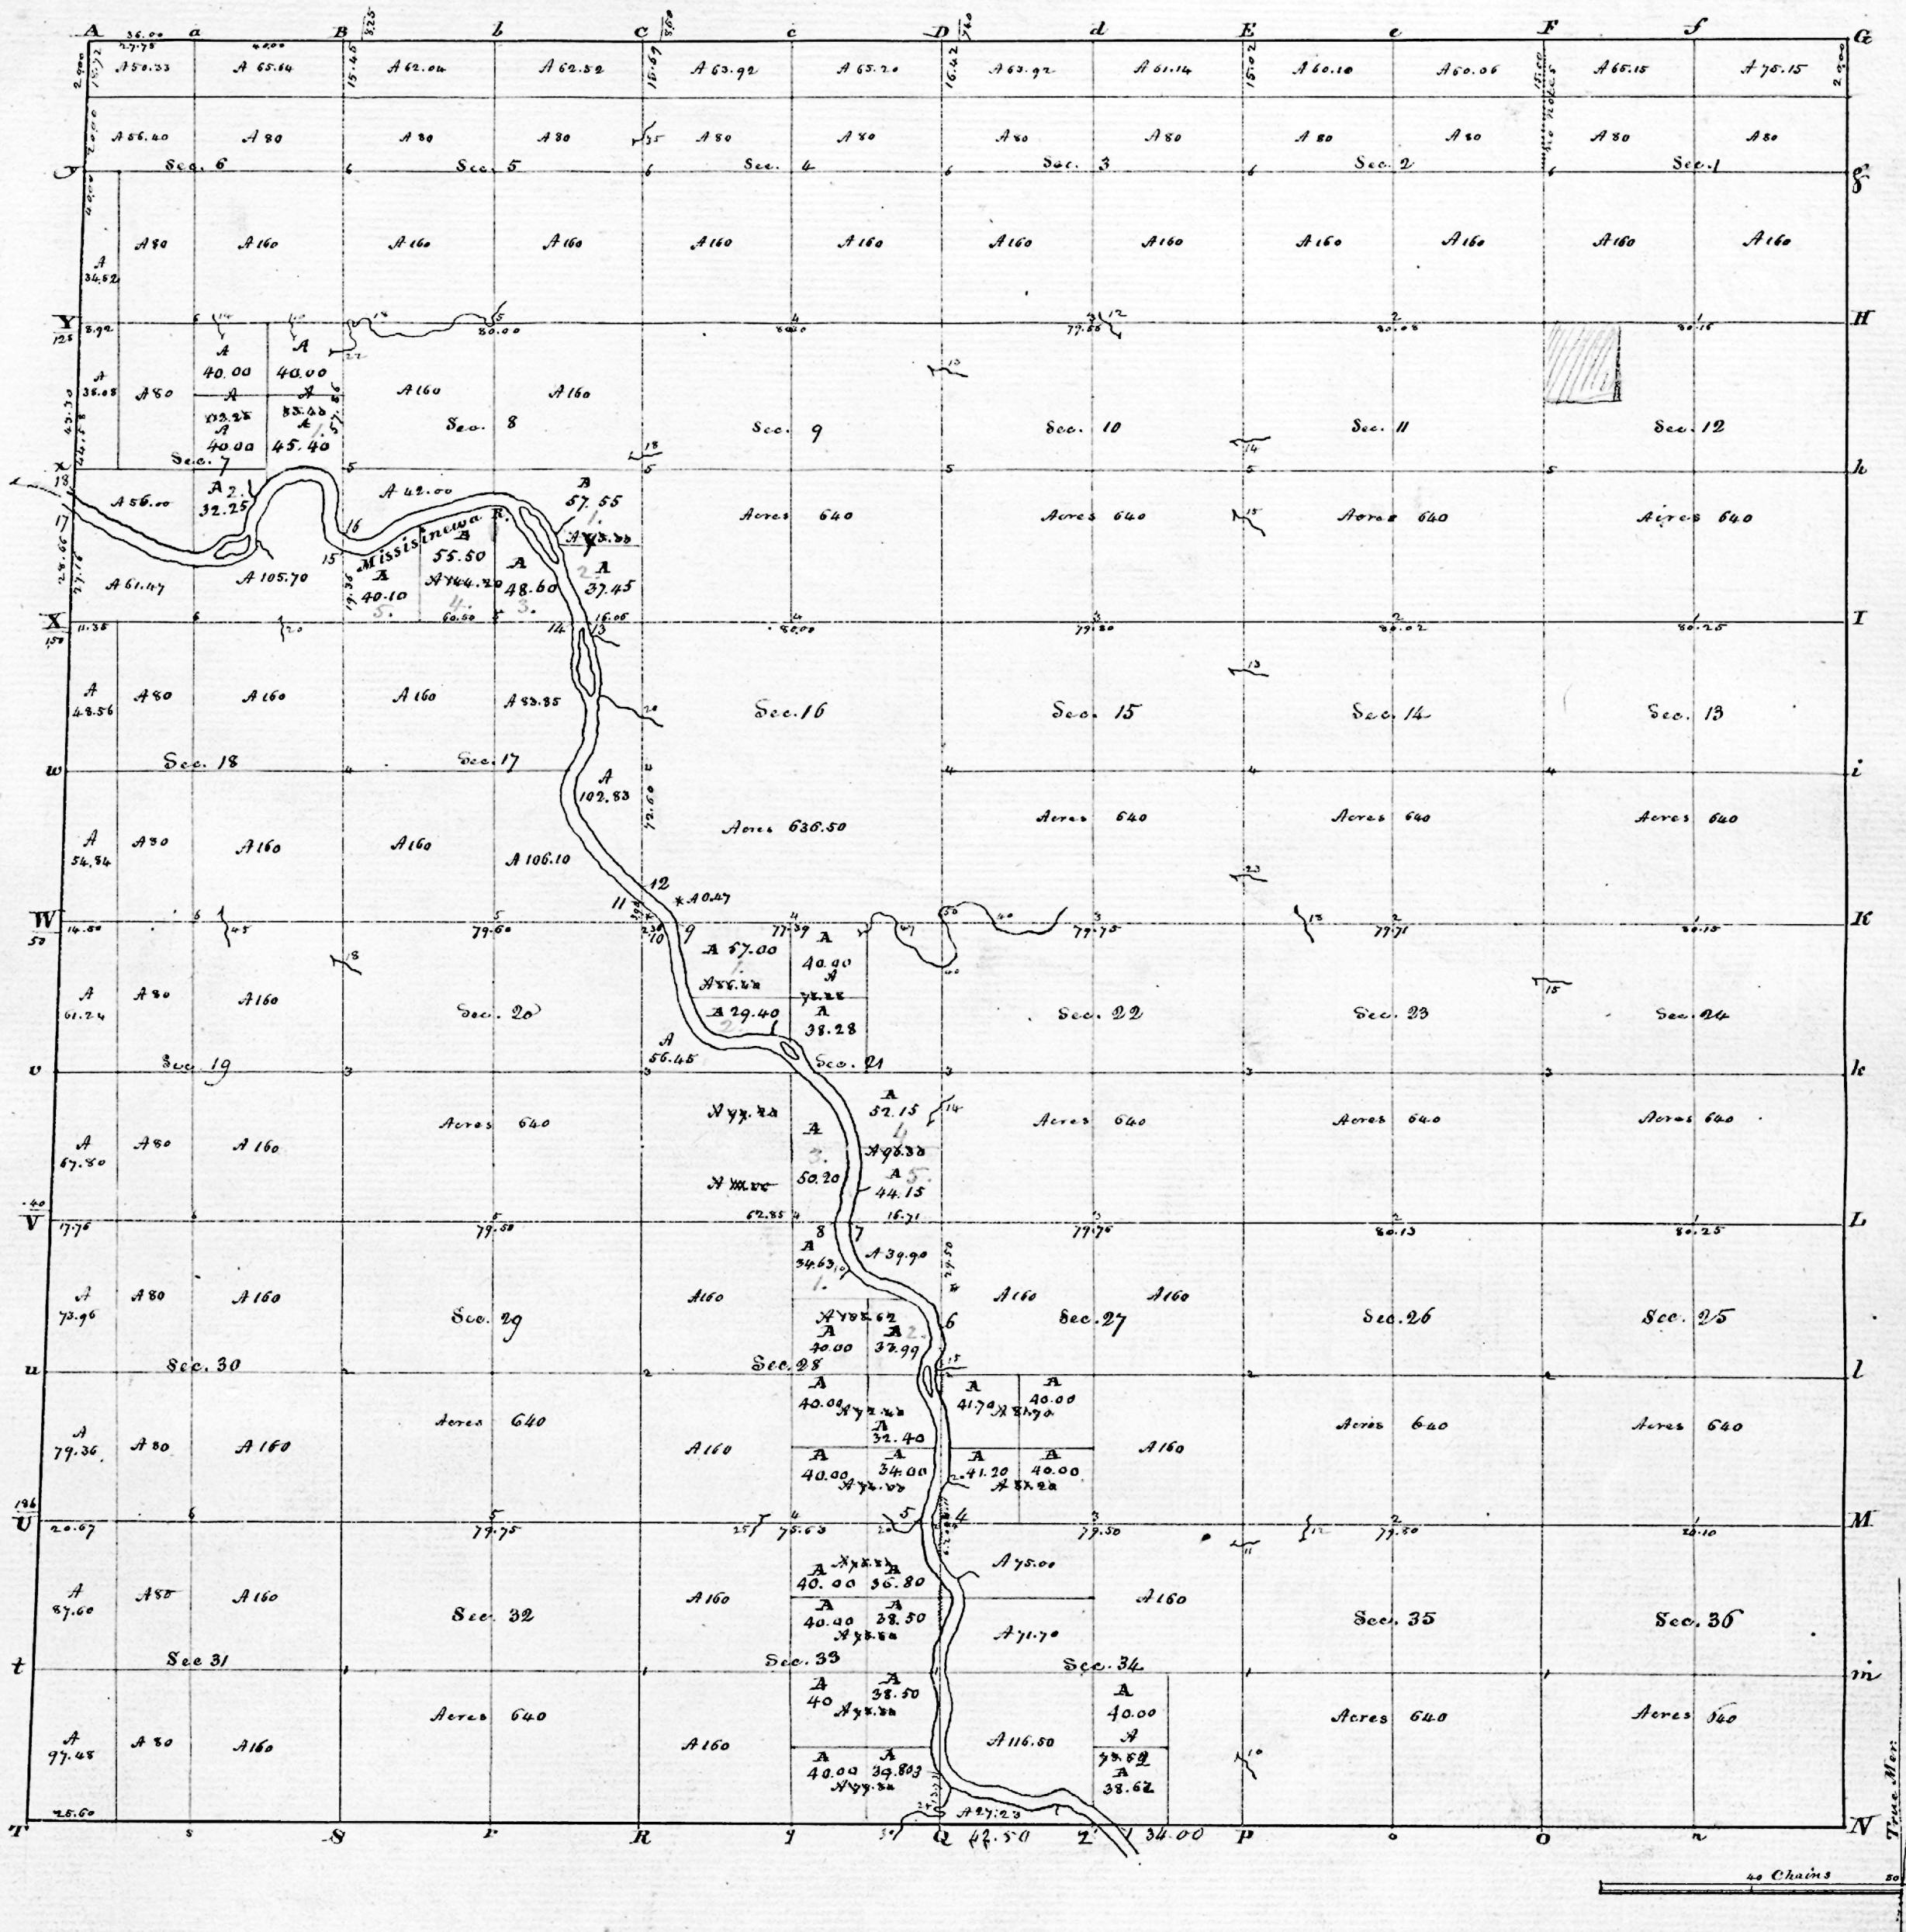

Township N. 28 North, Range N. 19 East 2nd Mer. Surveyed by D. Ellis, 1822.

Description of the Soil on the interior sectional lines

Between Sections	Quality of Soil	Between Sections	Quality of Soil	Between Sections	Quality of Soil
35.36	Same	33.34	Same	31.32	Same
25.26	Same	27.28	Same	29.32	Same
25.26	Same	27.28	Same	29.32	Same
